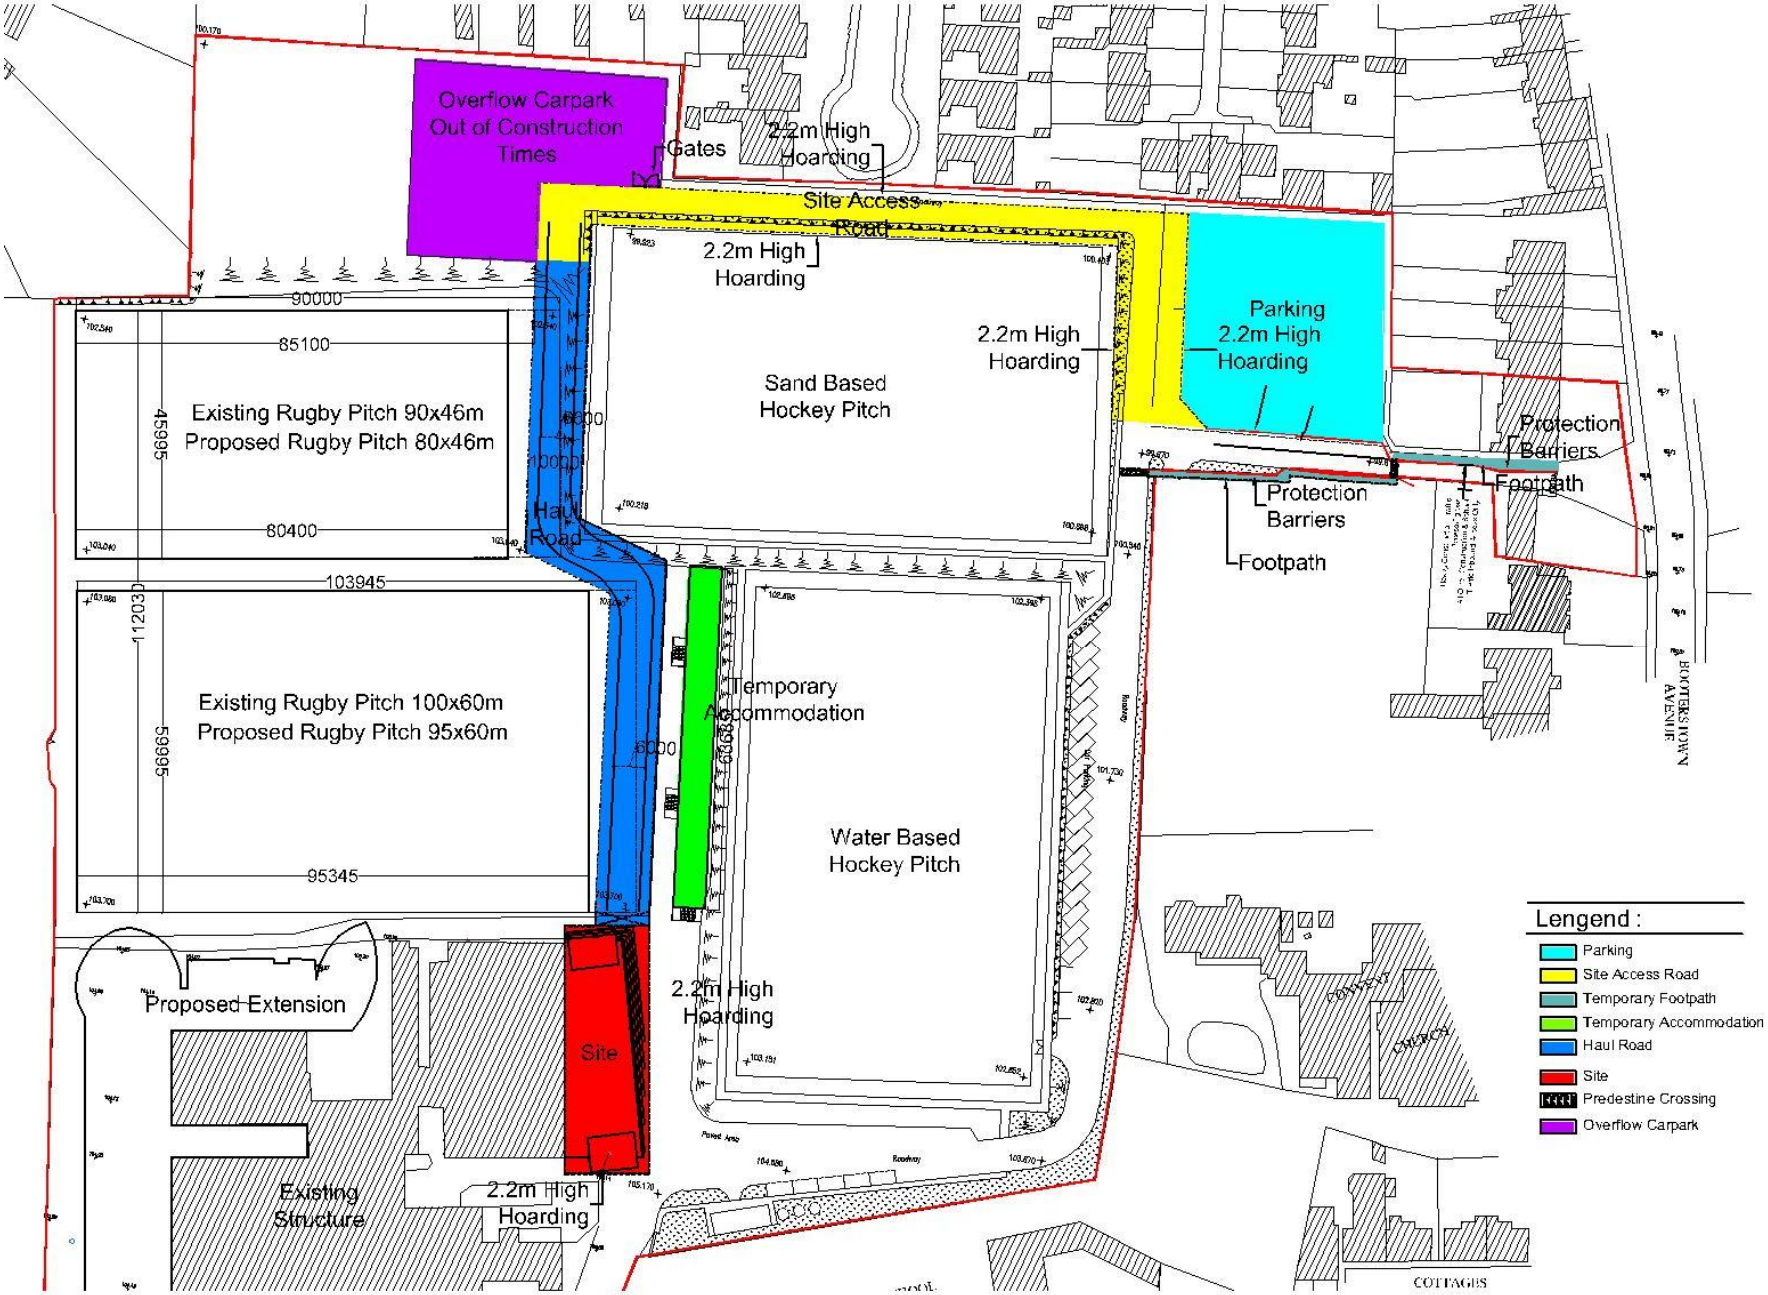
Overflow Carpark
Out of Construction
Times
Gates
2.2m High
Hoarding
Site Access
Road
2.2m High
Hoarding
2.2m High
Hoarding
Parking
2.2m High
Hoarding
Sand Based
Hockey Pitch
90000
85100
Existing Rugby Pitch 90x46m
Proposed Rugby Pitch 80x46m
45995
80400
Haul
Road
Protection
Barriers
Footpath
Protection
Barriers
Footpath
103945
112030
Existing Rugby Pitch 100x60m
Proposed Rugby Pitch 95x60m
59995
95345
Temporary
Accommodation
Water Based
Hockey Pitch
BOOTERSTOWN
AVENUE
Proposed Extension
Site
2.2m High
Hoarding
Existing
Structure
2.2m High
Hoarding
CHURCH
COTTAGES
Lengend :
Parking
Site Access Road
Temporary Footpath
Temporary Accommodation
Haul Road
Site
Predestine Crossing
Overflow Carpark