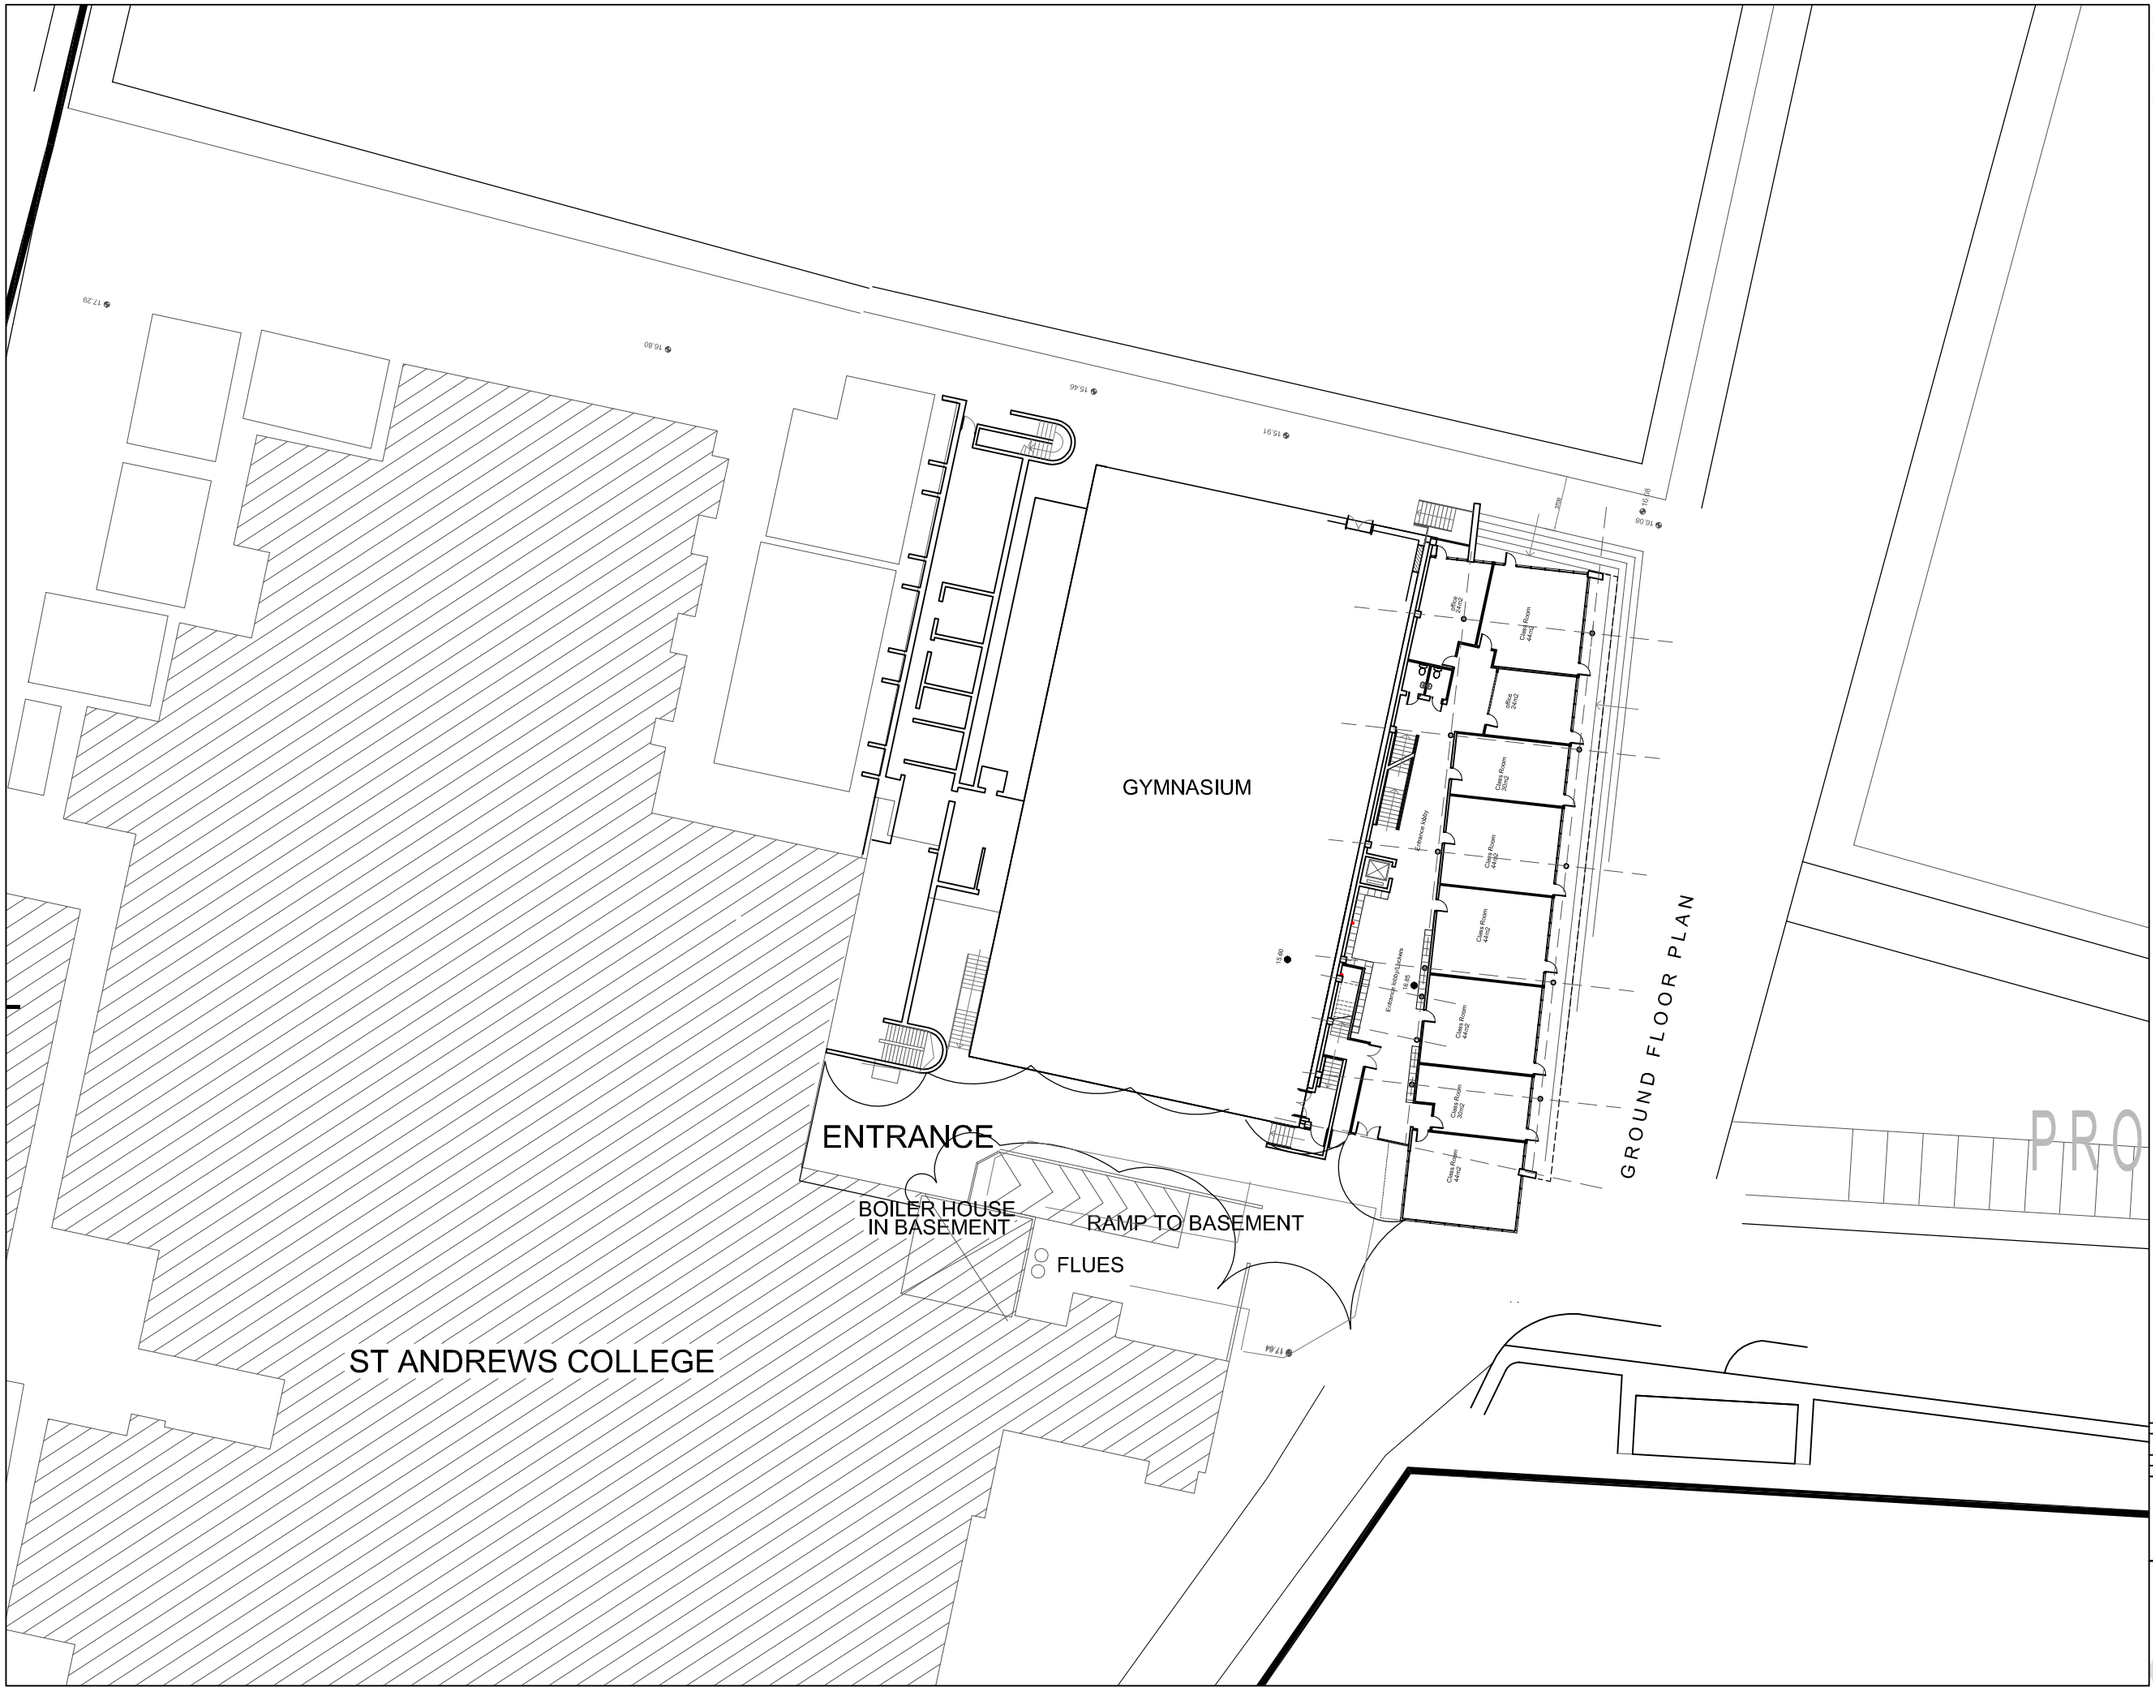

NOTES:
Use figured dimensions only. Do Not Scale. The builder is responsible for for checking all levels and dimensions and shall refer any discrepancies to the Architect.
This drawing is copyright. ©

Rev.	Description	Drawn	Checked	Date
A	Eng spots from basement adjusted, in rugby dpt# altered			12.09.08

Client:
ST. ANDREW'S COLLEGE, BOOTERSTOWN

Title:
Site Plan

Scale: 1:200
Date: April 2008

Job:
Proposed extension to
Secondary School, Booterstown, Co. Dublin

kennykane associates
71a Patrick Street, Dun Laoghaire, County Dublin
T:(01)2140294 F:(01)2140930 E:info@kennykane.ie

Dwg No.
PP-001A